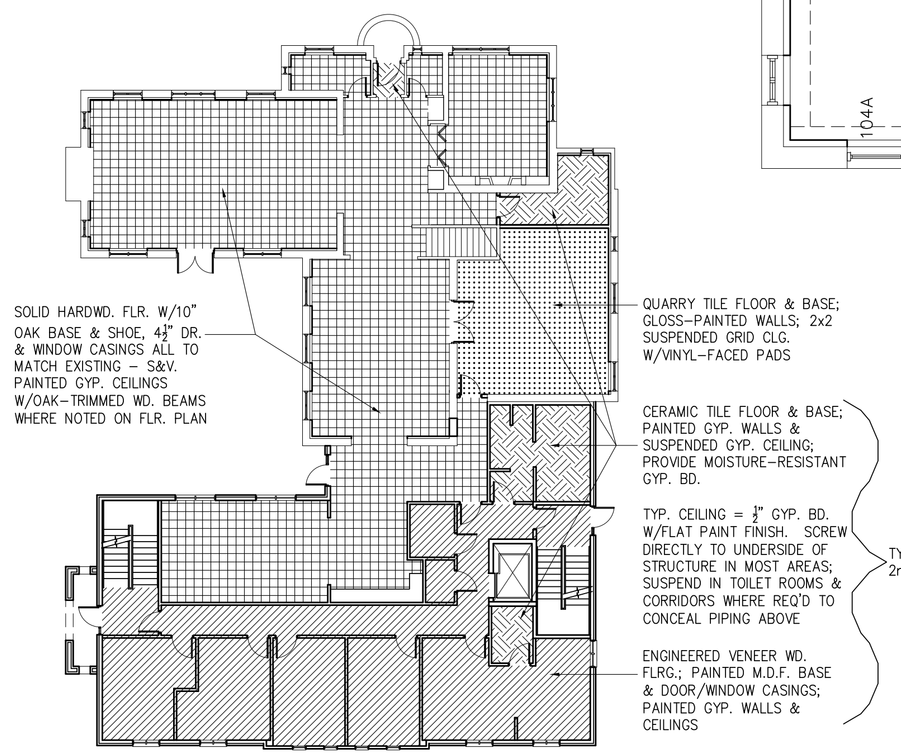

N

FINISH PLAN

NO SCALE

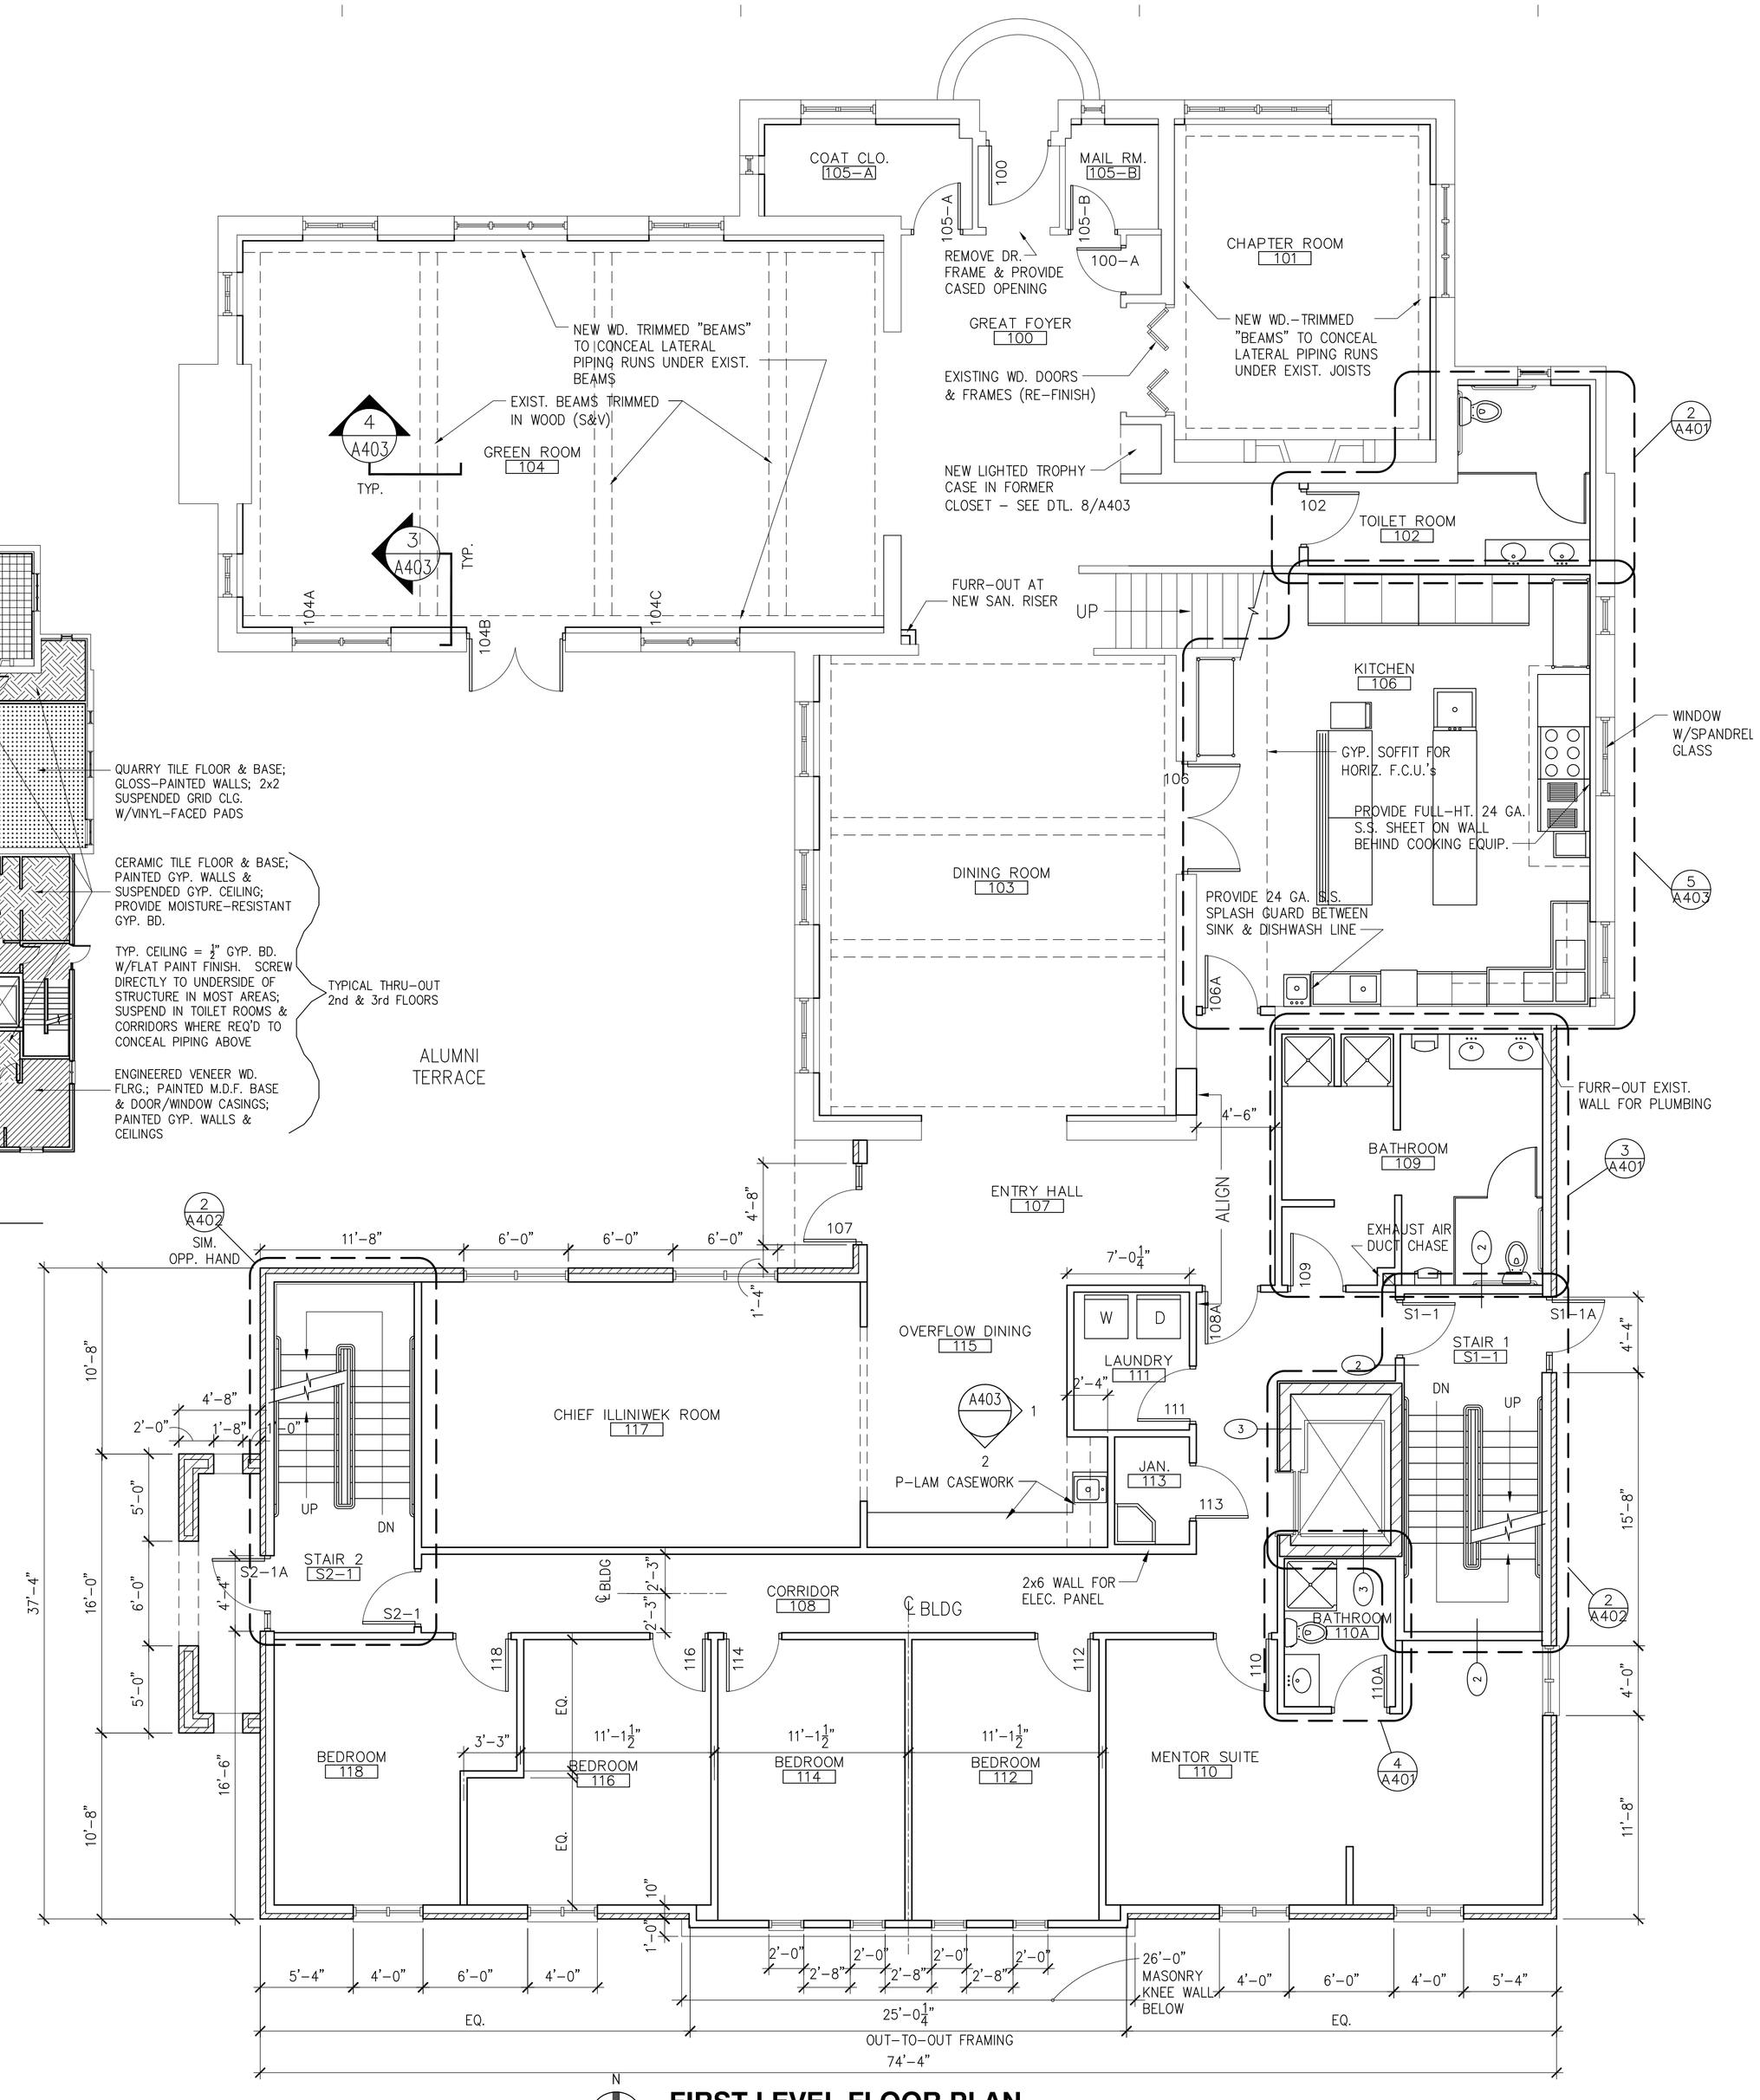

N

FIRST LEVEL FLOOR PLAN

3/16" = 1'–0"

ALPHA KAPPA LAMBDA FRATERNITY RENOVATION

401 E. Daniel Street
Champaign, Illinois

Architect
RATIO Architects, Inc.
10 East Chester Street
Champaign, Illinois 61820
t: (217) 352-7696
f: (217) 352-7831

Civil / Structural Engineer
HDC Engineering
201 W. Springfield Ave. P.O. Box 140
Champaign, Illinois 61820
t: (217) 352-6976
f: (217) 356-0570

Mechanical / Electrical Engineer
Affiliated Engineers, Inc.
701 Devonshire Dr.
Champaign, Illinois 61820
t: (217) 363-3894
f: (217) 363-3895

—

SHEET ISSUE 7/15/09

REISSUE

CHECKED BY WPD

APPROVED BY E.S.

PROJECT NO. 07057.000

LICENSED ARCHITECT ROBERT G. PROCTOR JR. 001-020299 STATE OF ILLINOIS
signature
expires 11-30-2010

RATIO

COPYRIGHT NOTICE: THIS ARCHITECTURAL AND ENGINEERING DRAWING IS GIVEN IN CONFIDENCE AND SHALL BE USED ONLY PURSUANT TO THE AGREEMENT WITH RATIO ARCHITECTS, INC. NO OTHER USE, DISSEMINATION OR DUPLICATION MAY BE MADE WITHOUT PRIOR WRITTEN CONSENT OF RATIO ARCHITECTS, INC. ALL COMMON LAW RIGHTS OF COPYRIGHT AND OTHERWISE ARE HEREBY SPECIFICALLY RESERVED.

SHEET TITLE

FIRST FLOOR PLAN

SHEET NUMBER

A-101