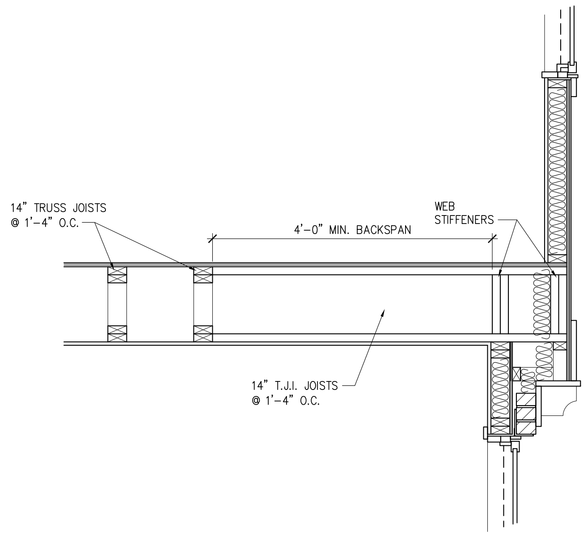

4 / A-320 **2nd FLR. CANTILEVER PARALLEL TO JOISTS**
3/4" = 1'-0"

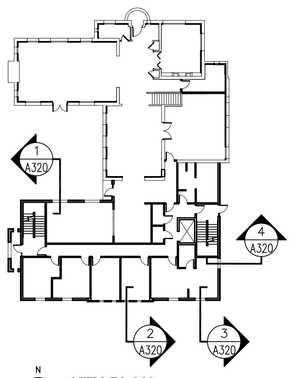

KEY PLAN

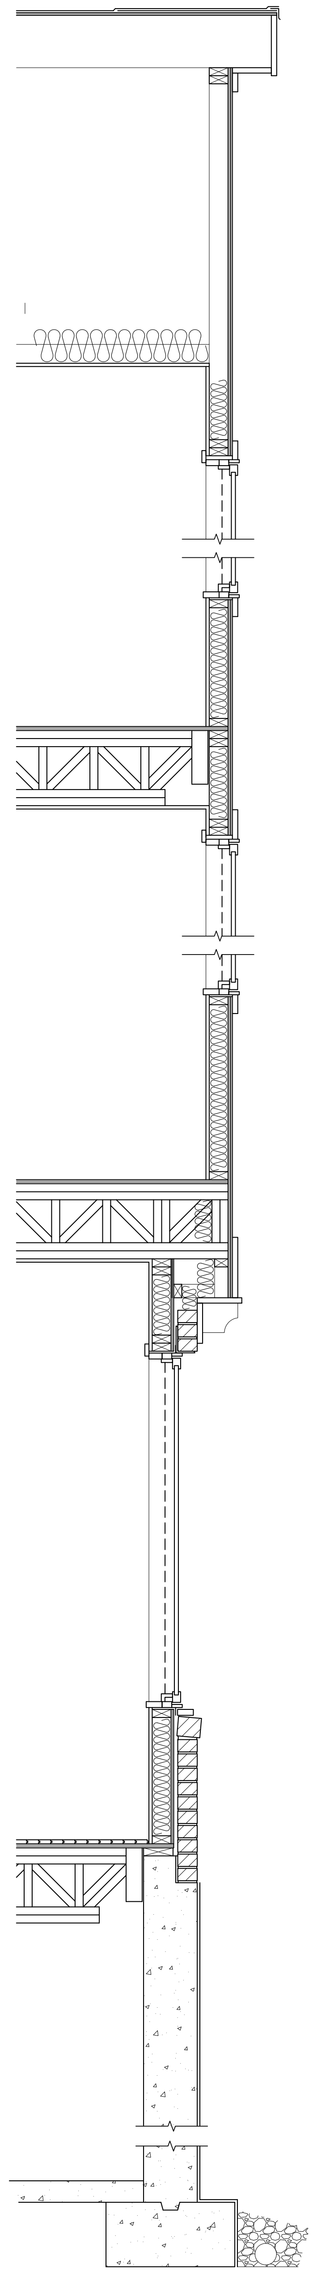

3 / A-320 **WALL SECTION @GABLE**
3/4" = 1'-0"

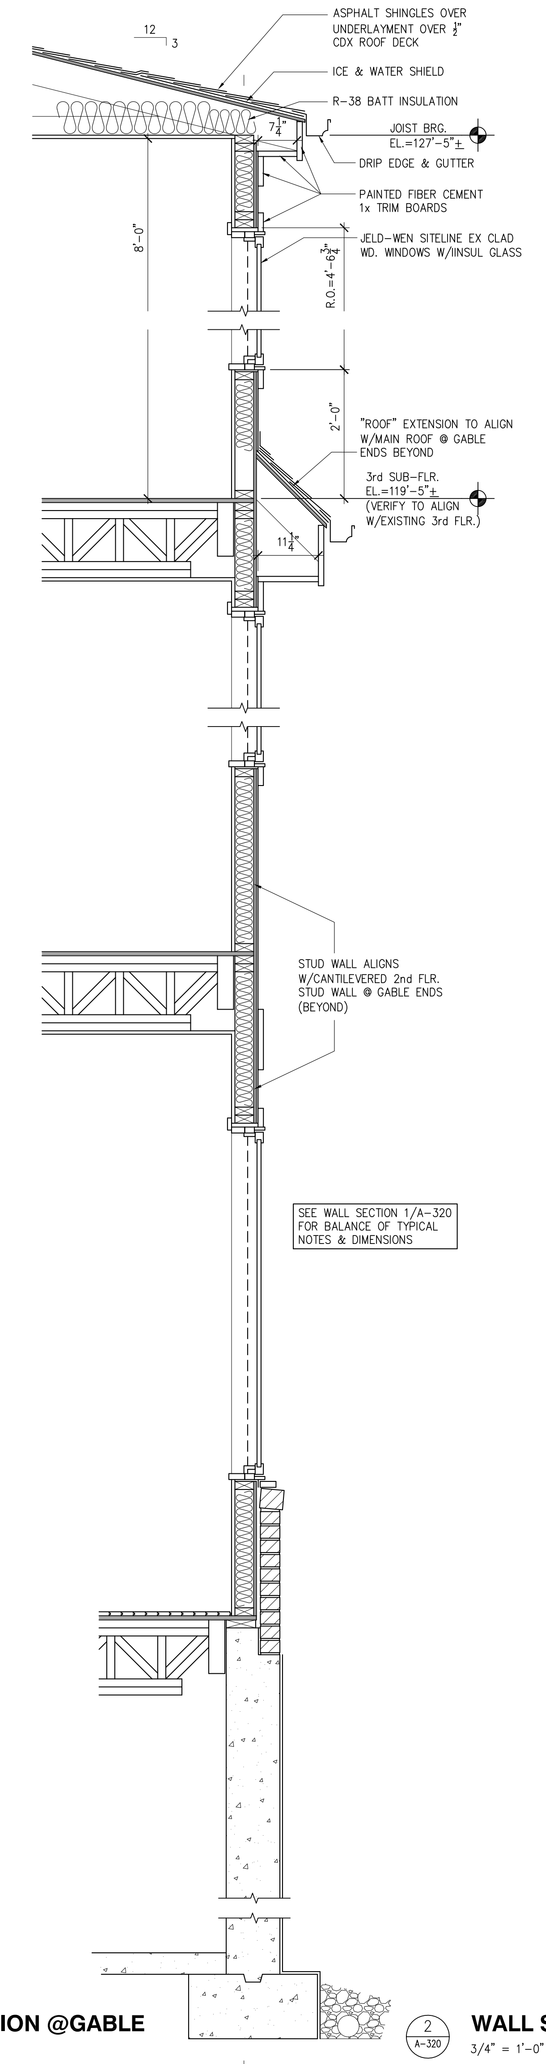

2 / A-320 **WALL SECTION @DORMER**
3/4" = 1'-0"

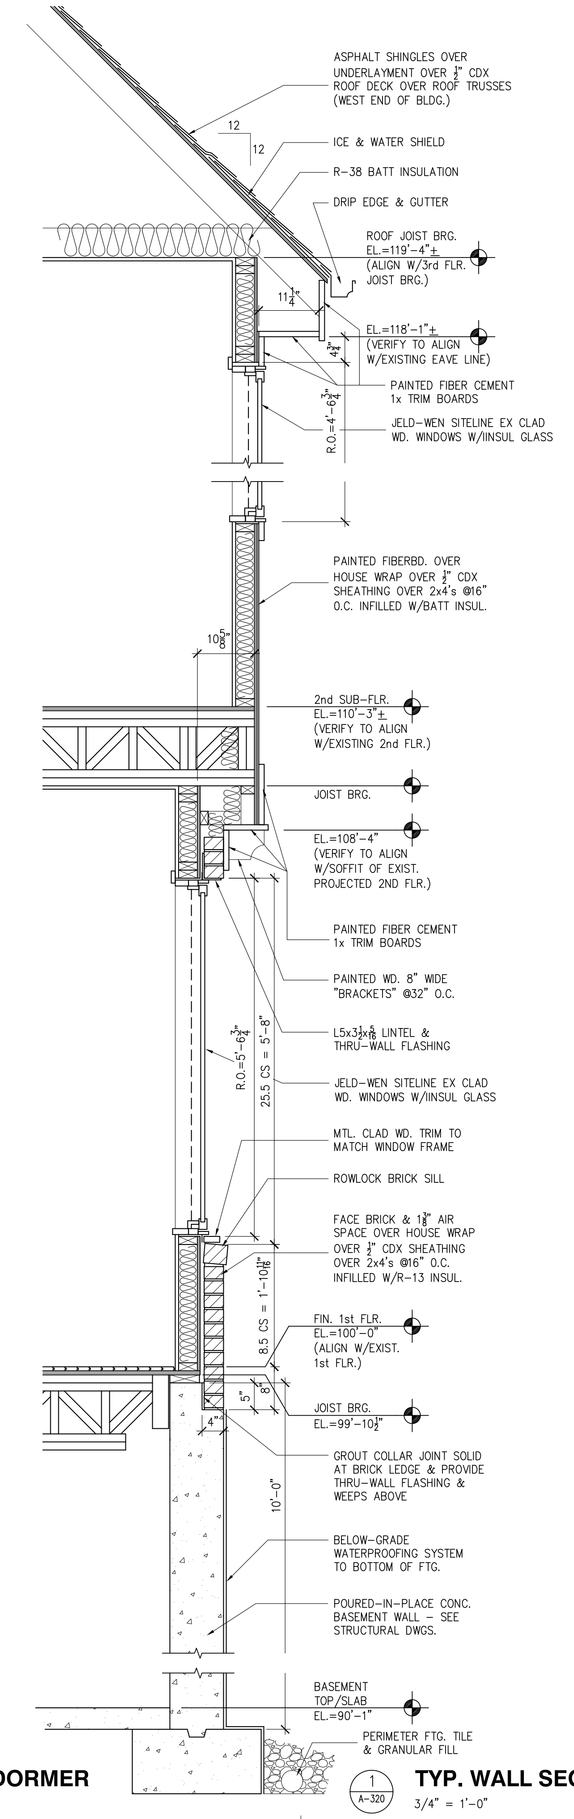

1 / A-320 **TYP. WALL SECTION**
3/4" = 1'-0"

ALPHA KAPPA LAMBDA FRATERNITY RENOVATION

401 E. Daniel Street
Champaign, Illinois

Architect Architect
RATIO Architects, Inc.
10 East Chester Street
Champaign, Illinois 61820
t: (217) 352-7696
f: (217) 352-7831

Structural Engineer
HDC Wickersheimer Engineers, Inc.
201 W. Springfield Ave. 4th Floor
Champaign, Illinois 61820
t: (217) 352-0081
f: (217) 403-3404

Mechanical / Electrical Engineer
Affiliated Engineers, Inc.
701 Devonshire Dr.
Champaign, Illinois 61820
t: (217) 363-3894
f: (217) 363-3895

PRELIMINARY
NOT FOR CONSTRUCTION

SHEET ISSUE	5/01/09
REISSUE	
CHECKED BY	
APPROVED BY	
PROJECT NO.	07057.000

RATIO

COPYRIGHT NOTICE: THIS ARCHITECTURAL AND ENGINEERING DRAWING IS GIVEN IN CONFIDENCE AND SHALL BE USED ONLY PURSUANT TO THE AGREEMENT WITH RATIO ARCHITECTS, INC. NO OTHER USE, DISSEMINATION OR DUPLICATION MAY BE MADE WITHOUT PRIOR WRITTEN CONSENT OF RATIO ARCHITECTS, INC. ALL COMMON LAW RIGHTS OF COPYRIGHT AND OTHERWISE ARE HEREBY SPECIFICALLY RESERVED.

SHEET TITLE
WALL SECTIONS

SHEET NUMBER
A-320