5 A-200

SOUTH ELEVATION - NEW ADDITION

1/8" = 1'-0"

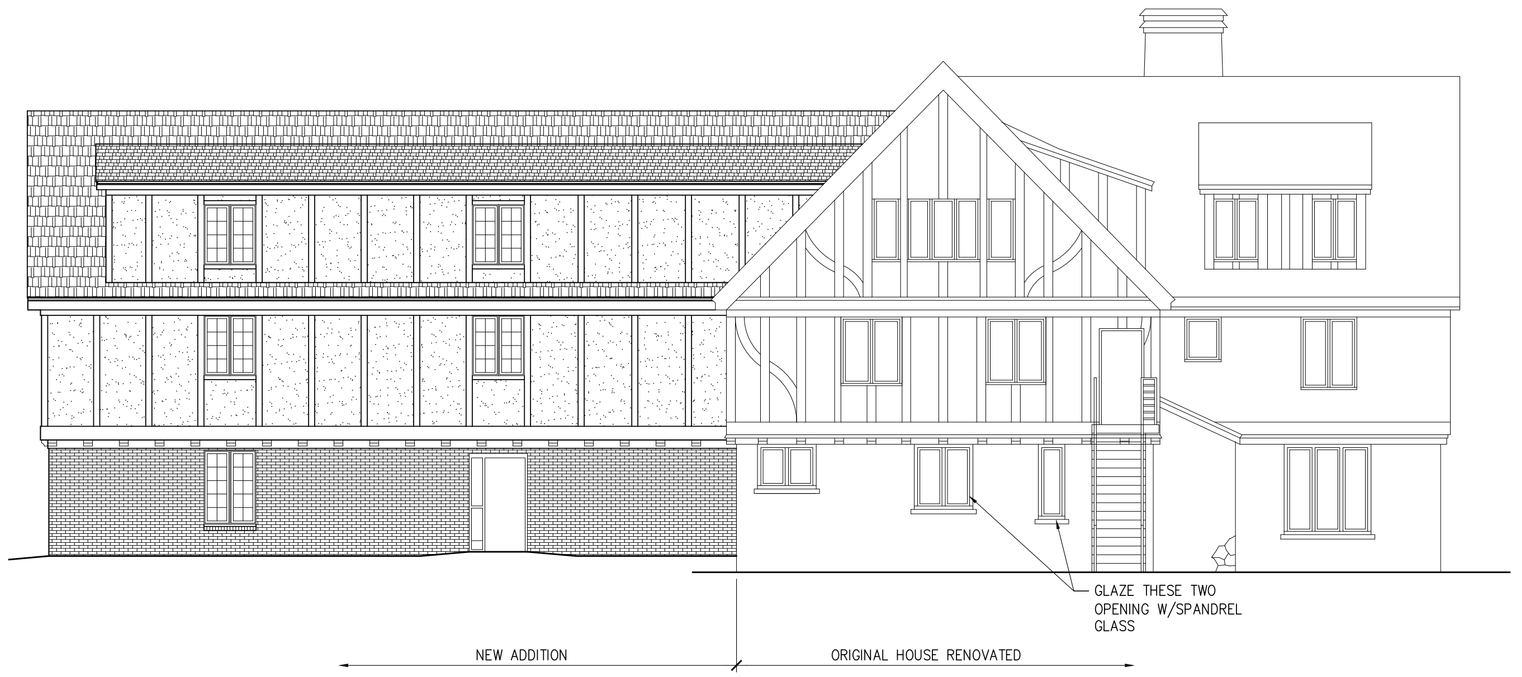

6 A-200

EAST ELEVATION

1/8" = 1'-0"

ALPHA KAPPA LAMBDA FRATERNITY RENOVATION

401 E. Daniel Street
Champaign, Illinois

Architect Architect
RATIO Architects, Inc.
10 East Chester Street
Champaign, Illinois 61820
t: (217) 352-7696
f: (217) 352-7831

Structural Engineer
HDC Wickersheimer Engineers, Inc.
201 W. Springfield Ave. 4th Floor
Champaign, Illinois 61820
t: (217) 352-0081
f: (217) 403-3404

Mechanical / Electrical Engineer
Affiliated Engineers, Inc.
701 Devonshire Dr.
Champaign, Illinois 61820
t: (217) 363-3894
f: (217) 363-3895

PRELIMINARY NOT FOR CONSTRUCTION

—

SHEET ISSUE 6/09/09

REISSUE

CHECKED BY

APPROVED BY

PROJECT NO.
07057.000

COPYRIGHT NOTICE: THIS ARCHITECTURAL AND ENGINEERING DRAWING IS GIVEN IN CONFIDENCE AND SHALL BE USED ONLY PURSUANT TO THE AGREEMENT WITH RATIO ARCHITECTS, INC. NO OTHER USE, DISSEMINATION OR DUPLICATION MAY BE MADE WITHOUT PRIOR WRITTEN CONSENT OF RATIO ARCHITECTS, INC. ALL COMMON LAW RIGHTS OF COPYRIGHT AND OTHERWISE ARE HEREBY SPECIFICALLY RESERVED.

RATIO

SHEET TITLE

EXTERIOR ELEVATIONS

SHEET NUMBER

A-201